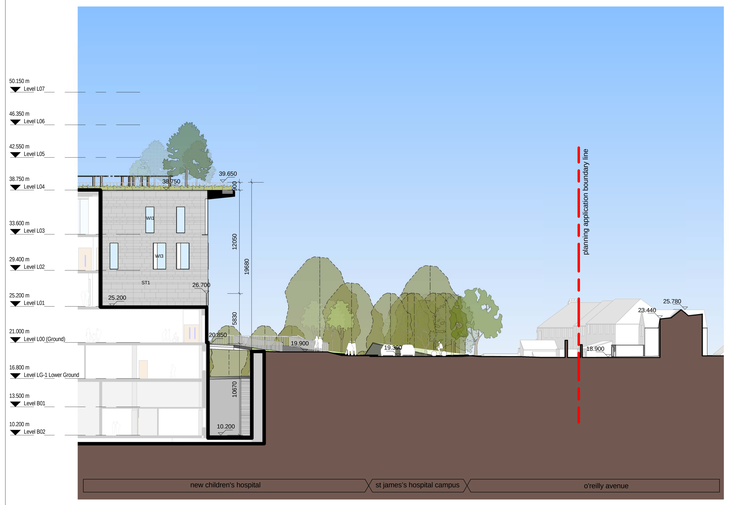

6 ELEVATION OF RETURN - EAST FACADE
1 : 200

REFER TO SHEET 3202 - 6 FOR CORRESPONDING EXISTING CONDITION

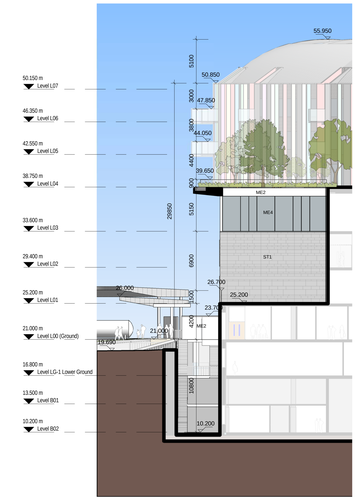

7 ELEVATION OF RETURN - EAST FACADE
1 : 200

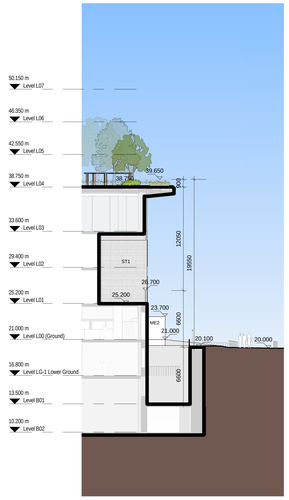

8 ELEVATION OF RETURN - EAST FACADE
1 : 200

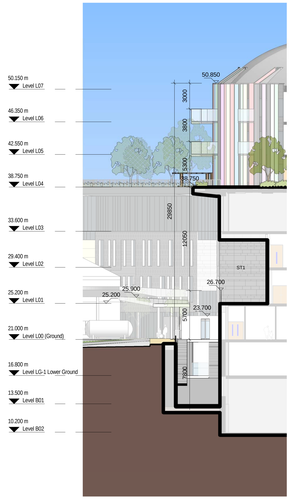

9 ELEVATION OF RETURN - EAST FACADE
1 : 200

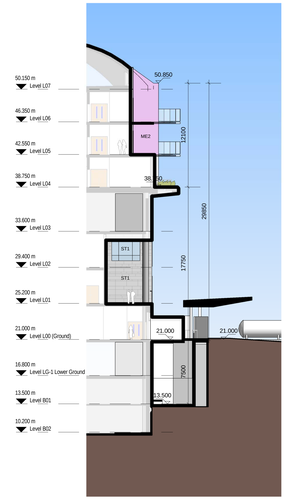

10 ELEVATION OF RETURN - EAST FACADE
1 : 200

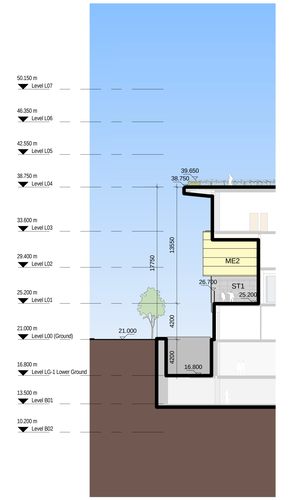

17 ELEVATION OF RETURN - EAST FACADE
1 : 200

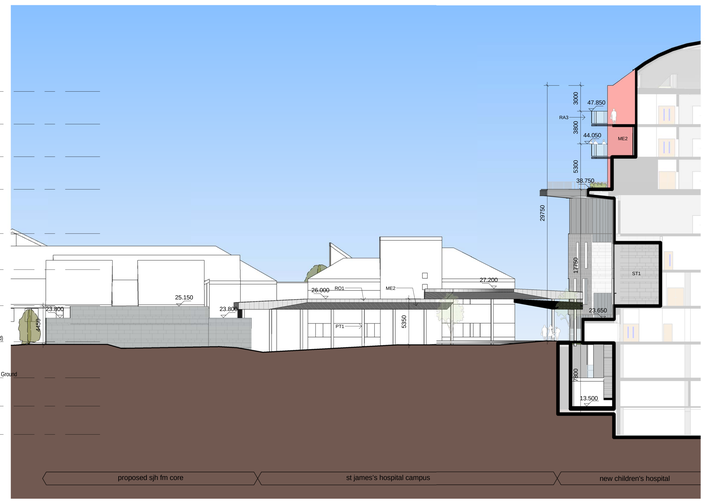

11 ELEVATION OF RETURN - EAST FACADE
1 : 200

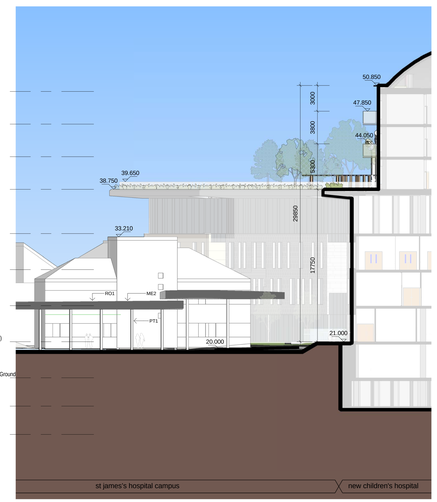

12 SITE SECTION
1 : 200

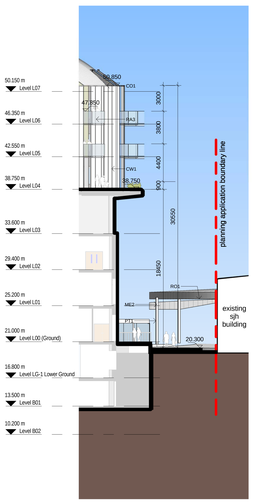

13 SITE SECTION
1 : 200

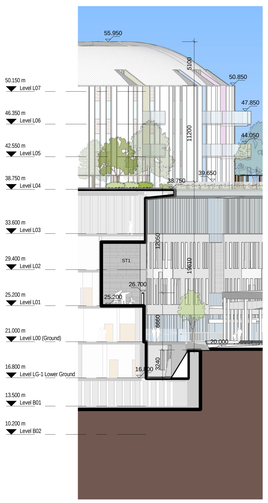

14 ELEVATION OF RETURN - EAST FACADE
1 : 200

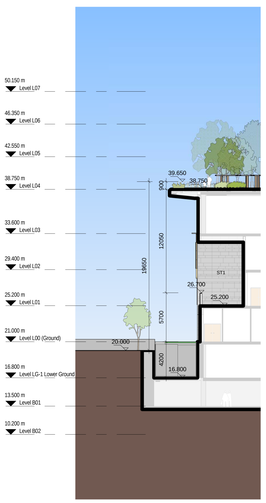

15 ELEVATION OF RETURN - EAST FACADE
1 : 200

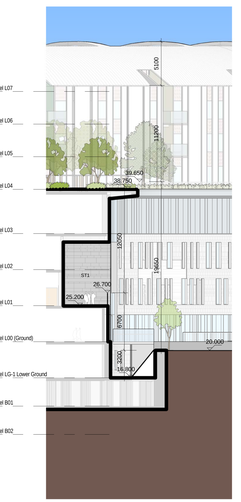

16 ELEVATION OF RETURN - EAST FACADE
1 : 200

Exterior Envelope Specification

CONCRETE
- CN1 - Architectural Concrete Type 1
- CN2 - Architectural Concrete Type 2

COPING
- CC1 - Anodized Aluminium Coping
- CC0 - Stone Coping

CURTAIN WALL
- CW1 - Unitised Aluminium Curtainwall
- CW2 - Structural Glazed System
- CW3 - Glazed Panel to Soffit (back painted)
- CW4 - Biome
- CW5 - Roof Glazing System.
- CW6 - Aluminium Curtainwall, Recessed
- CW7 - Aluminium Curtainwall, Recessed into perimeter wall

EXTERNAL DOORS
- DO1 - Glass Double Door
- DO2 - Revolving Door
- DO3 - Glass Single Door
- DO4 - Metal Single Door
- DO5 - Metal Double Door
- DO6 - Frameless Glass Door
- DO7 - Steel Gate

DRAINAGE
- DR1 - Stainless Steel Gutter

GLAZING
- GL1 - Clear Double Glazing
- GL2 - Clear Double Glazing with Integral Blind
- GL3 - Clear Double Glazing with Ceramic Frit (bespoke art work tbc)
- GL4 - Clear Double Glazing 30mm Fire Rated
- GL5 - Clear Double Glazing 40mm Fire Rated
- GL6 - Laminated Glazing with White Inner Layer
- GL7 - Clear Double Glazing with Ceramic Frit and Integral Blind
- GL8 - Clear Double Glazing with Ceramic Frit and Aluminium

LOUVRES
- LO1 - Aluminium Louvre
- LO2 - Glass Louvre Ventilator

METAL -
- ME1 - Metal Panel Type 1
- ME2 - Metal Panel Type 2 - Anodized Aluminium Panel (colour tbc)
- ME3 - Metal Panel Type 3 - Perforated Aluminium Screen
- ME4 - Metal Panel Type 4 - Perforated Aluminium Screen (bespoke art work tbc)
- ME5 - Metal Panel Type 5 - Anodized Aluminium Panel
- ME6 - Metal Panel Type 6 - Solid & Perforated Aluminium Screen
- ME7 - Aluminium Fin
- ME8 - Aluminium Perforated
- ME9 - Perforated Metal & Stainless Steel Flues

MISCELLANEOUS
- ML - Helipad Net
- MI2 - Exposed Steel

RAILINGS -
- RA1 - Glass Railing Privacy - 1500mm high
- RA2 - Galvanised Steel Railing
- RA3 - Glass Railing Clear - 1500mm high

ROOFS
- RO1 - Standing Seam Metal Roof
- RO2 - Standing Seam Perforated Metal Roof
- RO3 - Liquid Applied Waterproof Coating

STONE
- ST1 - Natural Stone Rainscreen System
- ST2 - Rainscreen System using colour accent material
- ST3 - Stone Soffit / Return, part of same system as ST1
- ST4 - Glazed / Glass Tile Soffit, Part of the same system as ST2

WINDOWS
- WI1 - Recessed
- WI2 - Recessed + Fin
- WI3 - Extruded
- WI4 - Recessed + Angle
- WI5 - Flush

REVISION	DESCRIPTION	DRAWN	CHECKED	DATE
-		BDP	DH	August 2015

0m 4m 8m 12m 16m 20m

VISUAL SCALE 1:200 @ A0+

DIMENSIONS IN MILLIMETRES
LEVELS IN METRES

KEY PLAN

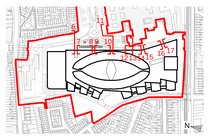

CLIENT

NCH the new children's hospital

NATIONAL PAEDIATRIC HOSPITAL DEVELOPMENT BOARD

DESIGN BUILD EQUIP

BDP.

Blackhall Green
Blackhall Pl
Dublin 7
Ireland
T +353 (1) 474 0600
E dublin@bdp.com
www.bdp.com

O'Connell Mahon Architects

9 Fitzwilliam Place
Dublin 2
Ireland
T +353 (1) 676 7408
E info@oconnellmahon.ie
www.oconnellmahon.ie

PROJECT TITLE
National Paediatric Hospital Project
new children's hospital

PROJECT NUMBER
2006304

DRAWING TITLE
ELEVATIONS - EAST SIDE
RETURNS AND SITE SECTIONS

PLANNING

SCALE
1:200 @ A0 +1500

DATE
Aug 2015

DRAWING No.
NPH-A-BDP-PL-ZZ-00-2206

REVISION
-