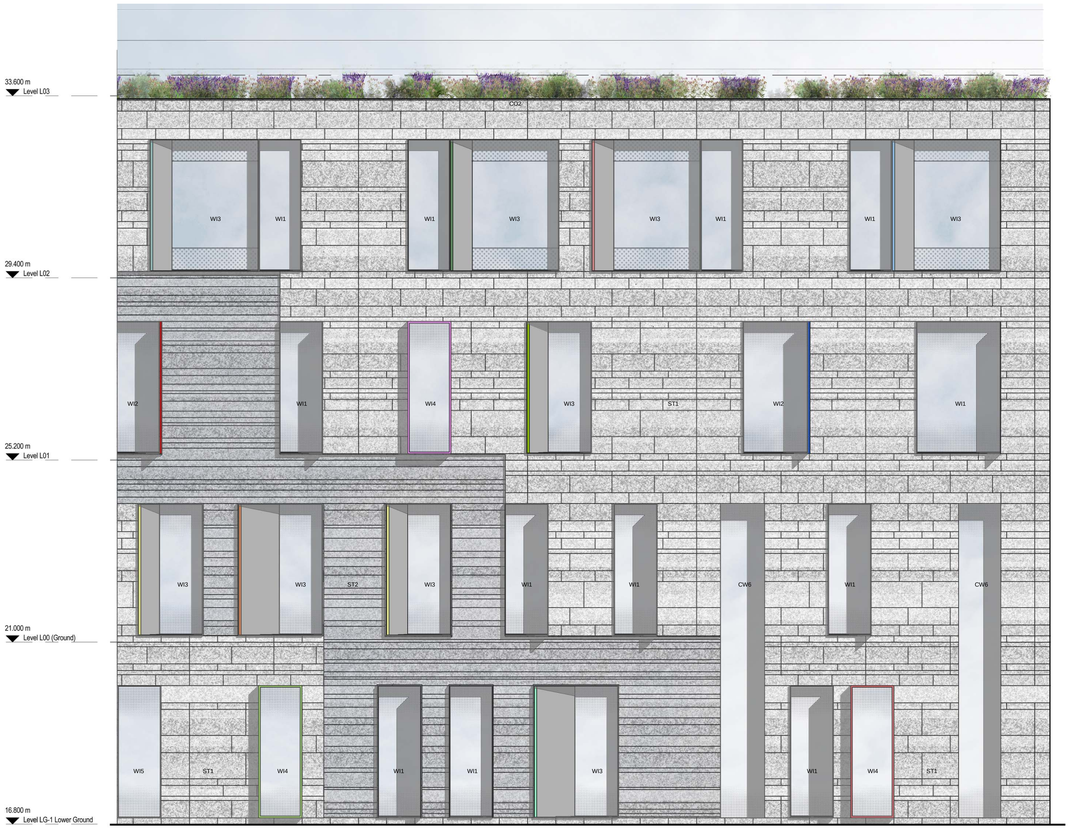

1 FINGER ELEVATION

1 : 50

2 3D VIEW OF FINGER AND WARDS

Exterior Envelope Specification

CONCRETE
- CN1 - Architectural Concrete Type 1
- CN2 - Architectural Concrete Type 2

COPING
- CO1 - Anodized Aluminium Coping
- CO2 - Stone Coping

CURTAIN WALL
- CW1 - Unitised Aluminium Curtainwall
- CW2 - Structural Glazed System
- CW3 - Glazed Panel to Soffit (back painted)
- CW4 - Biome
- CW5 - Roof Glazing System.
- CW6 - Aluminium Curtainwall, Recessed
- CW7 - Aluminium Curtainwall, Recessed into perimeter wall

EXTERNAL DOORS
- DO1 - Glass Double Door
- DO2 - Revolving Door
- DO3 - Glass Single Door
- DO4 - Metal Single Door
- DO5 - Metal Double Door
- DO6 - Frameless Glass Door
- DO7 - Steel Gate

DRAINAGE
- DR1 - Stainless Steel Gutter

GLAZING
- GL1 - Clear Double Glazing
- GL2 - Clear Double Glazing with Integral Blind
- GL3 - Clear Double Glazing with Ceramic Frit (Bespoke art work tbc)
- GL4- Clear Double Glazing 30min Fire Rated
- GL5 - Clear Double Glazing 60min Fire Rated
- GL6 - Laminated Glazing with White Inner Layer
- GL7 - Clear Double Glazing with Ceramic Frit and Integral Blind
- GL8 - Clear Double Glazing with Ceramic Frit and Aluminium

LOUVRES
- LO1 - Aluminium Louvre
- LO2 - Glass Louvre Ventilator

METAL -
- ME1- Metal Panel Type 1
- ME2 - Metal Panel Type 2 - Anodized Aluminium Panel (colour tbc)
- ME3 - Metal Panel Type 3 - Perforated Aluminium Screen
- ME4 - Metal Panel Type 4 - Perforated Aluminium Screen (bespoke art work tbc)
- ME5 - Metal Panel Type 5 - Anodized Aluminium Panel
- ME6 - Metal Panel Type 6 - Solid & Perforated Aluminium Screen
- ME7 - Aluminium Fin
- ME8 - Aluminium Perforated
- ME9 - Perforated Metal & Stainless Steel Flues

MISCELLANEOUS
- MI1 - Helipad Net
- MI2 - Exposed Steel

RAILINGS -
- RA1 - Glass Railing Privacy - 1500mm high
- RA2 - Galvanised Steel Railing
- RA3 - Glass Railing Clear - 1500mm high

ROOFS
- RO1- Standing Seam Metal Roof
- RO2 - Standing Seam Perforated Metal Roof
- RO3 - Liquid Applied Waterproof Coating

STONE
- ST1- Natural Stone Rainscreen System
- ST2- Rainscreen System using colour accent material
- ST3- Stone Soffit / Return; part of same system as ST1
- ST4- Glazed / Glass Tile Soffit; Part of the same system as ST2

WINDOWS
- WI1- Recessed
- WI2- Recessed + Fin
- WI3- Extruded
- WI4- Recessed + Angle
- WI5- Flush

REVISION / DESCRIPTION	DRAWN	CHECKED	DATE
-	BDP	DH	August 2015

0m 1m 2m 3m 4m 5m

SCALE 1:50

DIMENSIONS IN MILLIMETRES
LEVELS IN METRES

KEY PLAN

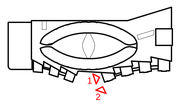

CLIENT

the new children's hospital

NATIONAL PAEDIATRIC HOSPITAL DEVELOPMENT BOARD

DESIGN BUILD EQUIP

BDP. O'Connell Mahon Architects

Blackhall Green
Blackhall Pl
Dublin 7
Ireland
T +353 (1) 474 0600
E dublin@bdp.com
www.bdp.com

9 Fitzwilliam Place
Dublin 2
Ireland
T +353 (1) 676 7408
E info@oconnellmahon.ie
www.oconnellmahon.ie

PROJECT TITLE
National Paediatric Hospital Project
new children's hospital

PROJECT NUMBER: 2006304

DRAWN BY: BDP

DRAWING TITLE
ELEVATION - ENLARGED
FINGER ELEVATION & 3D VIEW

PLANNING

SCALE: @ A0 H

DATE: Aug 2015

DRAWING No.: NPH-A-BDP-PL-ZZ-00-2301

REVISION: -