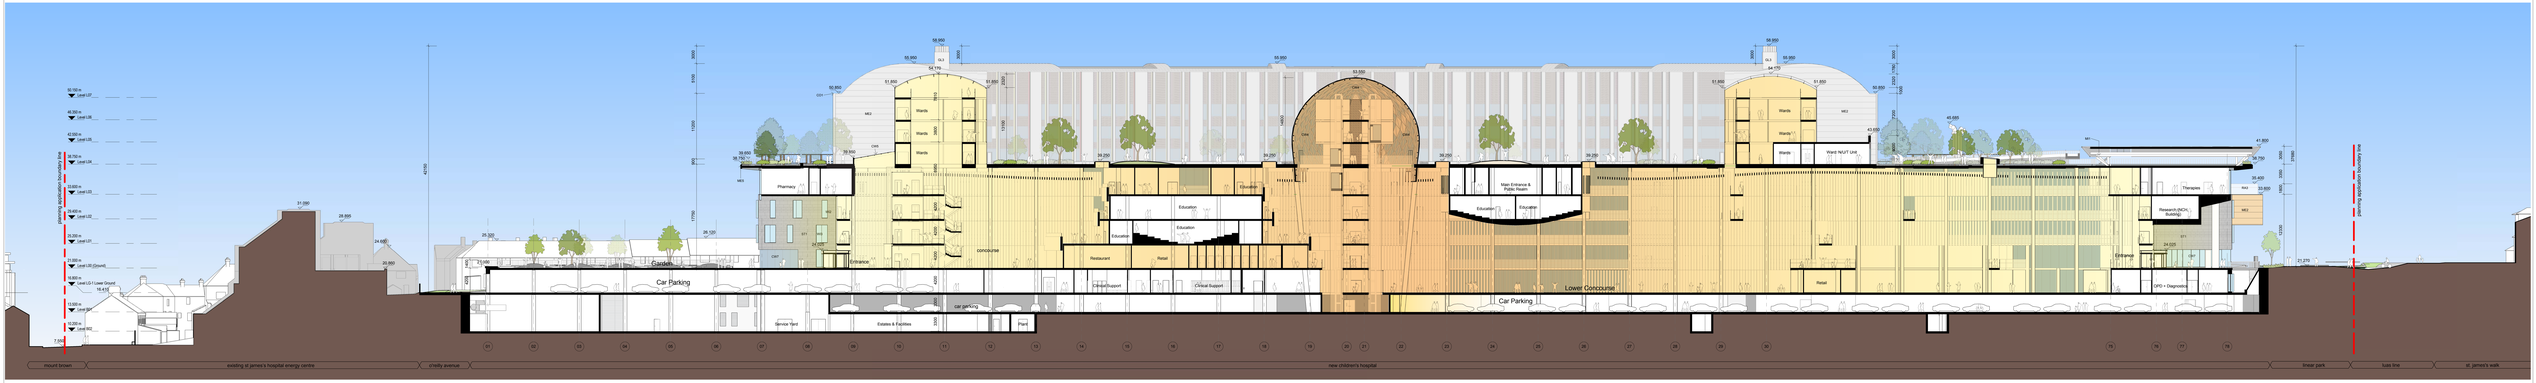

A **SECTION A-A**
1 : 200

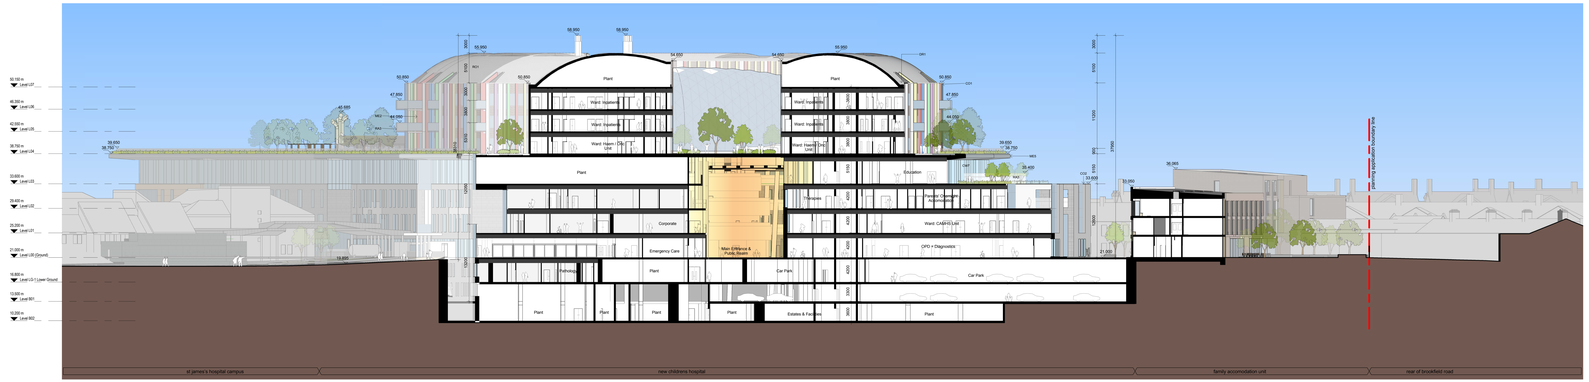

B **SECTION B-B**
1 : 200

Exterior Envelope Specification

CONCRETE
CN1 - Architectural Concrete Type 1
CN2 - Architectural Concrete Type 2
COPING
CO1 - Anodised Aluminium Coping
CO2 - Stone Coping
CURTAIN WALL
CW1 - Aluminium Aluminium Curtainwall
CW2 - Structural Glazed System
CW3 - Glazed Panel to Soffit (back painted)
CW4 - Stone
CW5 - Roof Glazing System
CW6 - Aluminium Curtainwall, Recessed
CW7 - Aluminium Curtainwall, Recessed into perimeter wall

EXTERNAL DOORS
DO1 - Glass Double Door
DO2 - Glass Single Door
DO3 - Glass Single Door
DO4 - Metal Single Door
DO5 - Metal Double Door
DO6 - Frameless Glass Door
DO7 - Steel Gate
DRAINAGE
DR1 - Stainless Steel Gutter
GLAZING
GL1 - Clear Double Glazing
GL2 - Clear Double Glazing with Integral Blind
GL3 - Clear Double Glazing with Ceramic Frit (Graphics on work tbc)
GL4 - Clear Double Glazing 36mm Fire Rated
GL5 - Clear Double Glazing with White Frit Band (Graphics on work tbc)
GL6 - Laminated Glazing with White Inner Layer
GL7 - Clear Double Glazing with Ceramic Frit and Aluminium
GL8 - Clear Double Glazing with Ceramic Frit and Aluminium
LOUVRES
LO1 - Aluminium Louvre
LO2 - Clear Louvred Ventilation
METAL
ME1 - Metal Panel Type 1
ME2 - Metal Panel Type 2 - Anodised Aluminium Panel (Colour tbc)
ME3 - Metal Panel Type 3 - Perforated Aluminium Screen (Graphics on work tbc)
ME4 - Metal Panel Type 4 - Perforated Aluminium Screen (Graphics on work tbc)
ME5 - Metal Panel Type 5 - Anodised Aluminium Panel
ME6 - Metal Panel Type 6 - Solid & Perforated Aluminium Panel
ME7 - Aluminium Fin
ME8 - Aluminium Perforated
ME9 - Perforated Metal & Stainless Steel Flues
MISCELLANEOUS
M1 - Artificial Turf
M2 - Exposed Steel
RAILINGS
RA1 - Glass Railing Privacy - 1800mm high
RA2 - Glass Railing Clear - 1100mm high
RA3 - Glass Railing Clear - 1500mm high
ROOFS
RO1 - Standing Seam Metal Roof
RO2 - Standing Seam Perforated Metal Roof
RO3 - Liquid Applied Waterproof Coating
STONE
ST1 - Natural Stone Reclaimed Granite
ST2 - Stone Cladding Limestone (single coursed) material
ST3 - Stone Soffit / Recon. part of stone system as ST1
ST4 - Glazed / Glass Tile Soffit. Part of the same system as ST3
WINDOWS
WI1 - Recessed
WI2 - Recessed + Fin
WI3 - Extruded
WI4 - Recessed + Angle
WI5 - Flush

2m 4m 8m 12m 16m 20m
VISUAL SCALE 1:200 @ A0+
DIMENSIONS IN MILLIMETRES
LEVELS IN METRES

BDP.
Boyd Cody Phillips
The New Children's Hospital
ACCORD PAEDIATRIC HOSPITAL DEVELOPMENT BOARD
DESIGN BUILD EQUIP
BDP.
Boyd Cody Phillips
Block 3, Floor 3
Grand Canal Square
Dublin 2
Ireland
T +353 (1) 676 5600
E dublin@bdp.com
www.bdp.com
O'Connell Mahon Architects
5 Fitzwilliam Place
Dublin 2
Ireland
T +353 (1) 676 7908
E info@ocmarchitects.ie
www.ocmarchitects.ie

PROJECT TITLE
National Paediatric Hospital Project
new children's hospital

JOB NO. 2006304
DRAWN BY BDP
DRAWING TITLE SECTIONS AA & BB
SCALE 1:200 @ A0 +200
DATE Aug 2015
PLANNING
DRAWING NO. NPH-A-BDP-PL-ZZ-00-3203
REVISION *

REVISION	DESCRIPTION	DRAWN	CHECKED	DATE
*		BDP	OH	August 2015