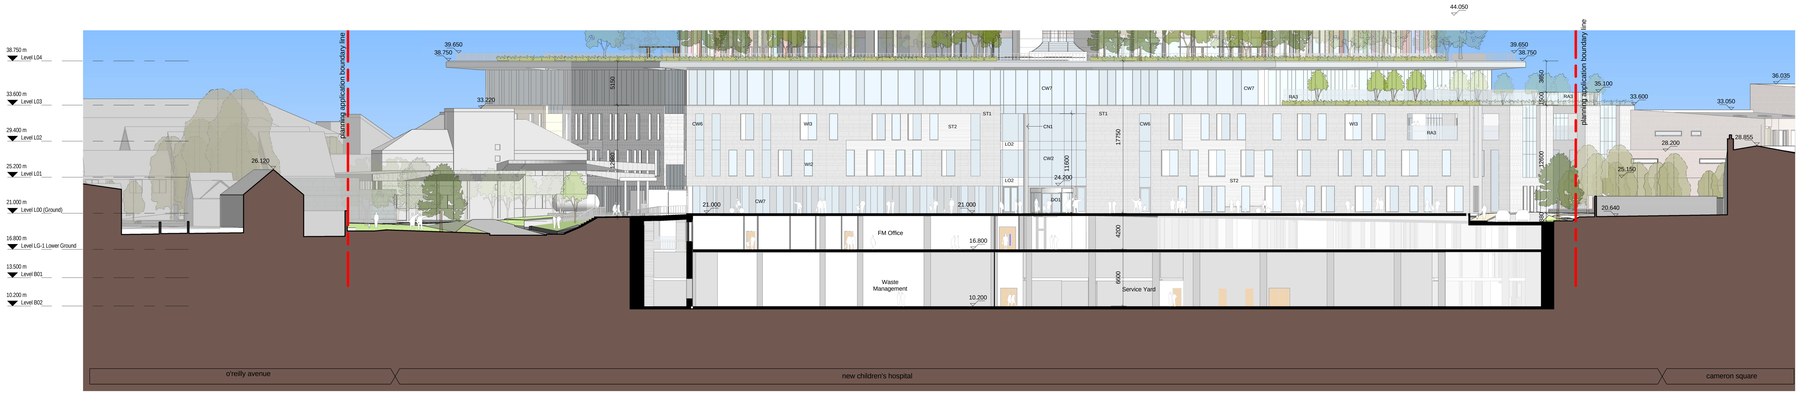

1 SECTION THROUGH BASEMENT CARPARK & SERVICE YARD

1 : 200

REFER TO SHEET 3200 - 1 FOR CORRESPONDING EXISTING CONDITION

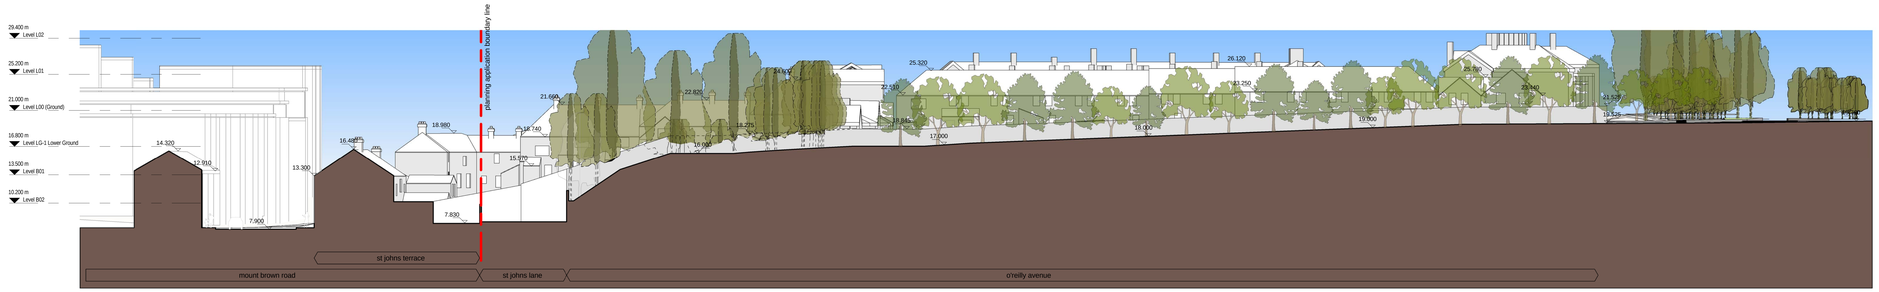

36 SECTION - O'REILLY AVENUE

1 : 200

REFER TO SHEET 3202 - 36 FOR CORRESPONDING EXISTING CONDITION

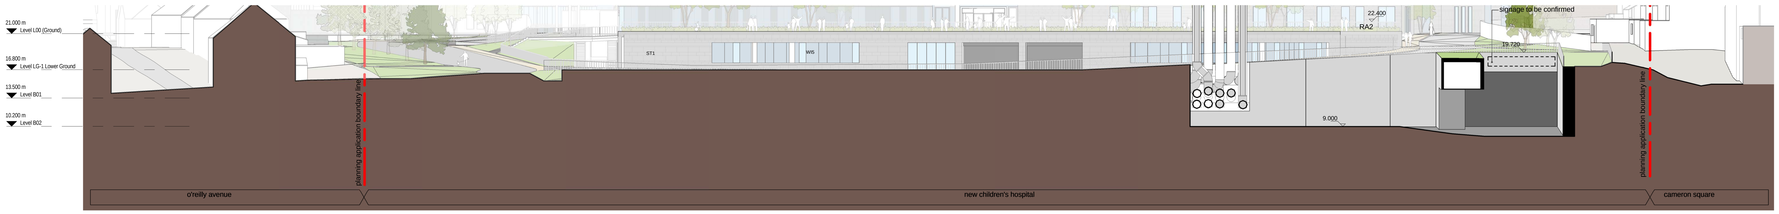

39 ELEVATION OF MOUNT BROWN CARPARK ENTRANCE

1 : 200

Exterior Envelope Specification

CONCRETE
CN1 - Architectural Concrete Type 1
CN2 - Architectural Concrete Type 2

COPING
CO1 - Anodized Aluminium Coping
CO2- Stone Coping

CURTAIN WALL
CW1 - Unitized Aluminium Curtainwall
CW2 - Structural Glazed System
CW3 - Glazed Panel to Soffit (back painted)
CW4 - Biome
CW5 - Roof Glazing System.
CW6 - Aluminium Curtainwall, Recessed
CW7 - Aluminium Curtainwall, Recessed into perimeter wall

EXTERNAL DOORS
DO1 - Glass Double Door
DO2 - Revolving Door
DO3 -Glass Single Door
DO4 - Metal Single Door
DO5 - Metal Double Door
DO6 - Frameless Glass Door
DO7 - Steel Gate

DRAINAGE
DR1 - Stainless Steel Gutter

GLAZING
GL1 - Clear Double Glazing
GL2 - Clear Double Glazing with Integral Blind
GL3 - Clear Double Glazing with Ceramic Frit (bespoke art work 8b)
GL4- Clear Double Glazing 30min Fire Rated
GL5 - Clear Double Glazing 60min Fire Rated
GL6 - Laminated Glazing with White Inner Layer
GL7 - Clear Double Glazing with Ceramic Frit and Integral Blind
GL8 - Clear Double Glazing with Ceramic Frit and Aluminium

LOUVRES
LO1 - Aluminium Louvre
LO2 - Glass Louvre Ventilator

METAL -
ME1- Metal Panel Type 1
ME2 - Metal Panel Type 2 – Anodized Aluminium Panel (colour 8b)
ME3 - Metal Panel Type 3 - Perforated Aluminium Screen
ME4 - Metal Panel Type 4 – Perforated Aluminium Screen (Bespoke art work 8b)
ME5 - Metal Panel Type 5 - Anodized Aluminium Panel
ME6 - Metal Panel Type 6 - Solid & Perforated Aluminium Screen
ME7 - Aluminium Fin
ME8 - Aluminium Perforated
ME9 - Perforated Metal & Stainless Steel Flues

MISCELLANEOUS
ML1 - Helipad Net
ML2 - Exposed Steel

RAILINGS -
RA1 - Glass Railing Privacy - 1500mm high
RA2 - Galvanised Steel Railing
RA3 - Glass Railing Clear - 1500mm high

ROOFS
RO1- Standing Seam Metal Roof
RO2 - Standing Seam Perforated Metal Roof
RO3 - Liquid Applied Waterproof Coating

STONE
ST1- Natural Stone Rainscreen System
ST2- Rainscreen System using colour accent material
ST3- Stone Soffit / Return, part of same system as ST1
ST4- Glazed / Glass Tile Soffit, Part of the same system as ST2

WINDOWS
WI1- Recessed
WI2- Recessed + Fin
WI3- Extruded
WI4- Recessed + Angle
WI5- Flush

REVISION	DESCRIPTION	DRAWN	CHECKED	DATE
-		BDP	DH	August 2015

0m 4m 8m 12m 16m 20m

VISUAL SCALE 1:200 @ A0+

DIMENSIONS IN MILLIMETRES
LEVELS IN METRES

KEY PLAN

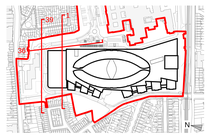

CLIENT

NCH the new children's hospital
NATIONAL PAEDIATRIC HOSPITAL DEVELOPMENT BOARD
DESIGN BUILD EQUIP

BDP.
Blackhall Green
Blackhall Pl
Dublin 7
Ireland
T +353 (1) 474 0600
E dublin@bdp.com
www.bdp.com

O'Connell Mahon Architects
9 Fitzwilliam Place
Dublin 2
Ireland
T +353 (1) 676 7408
E info@oconnellmahon.ie
www.oconnellmahon.ie

PROJECT TITLE
National Paediatric Hospital Project
new children's hospital

PROJECT NUMBER
2006304

DRAWING TITLE
SECTIONS - O'REILLY AVE, BASEMENT CARPARK

PLANNING

SCALE
1:200 @ A0 +1500

DATE
Aug 2015

DRAWING No.
NPH-A-BDP-PL-ZZ-00-3206

REVISION
-