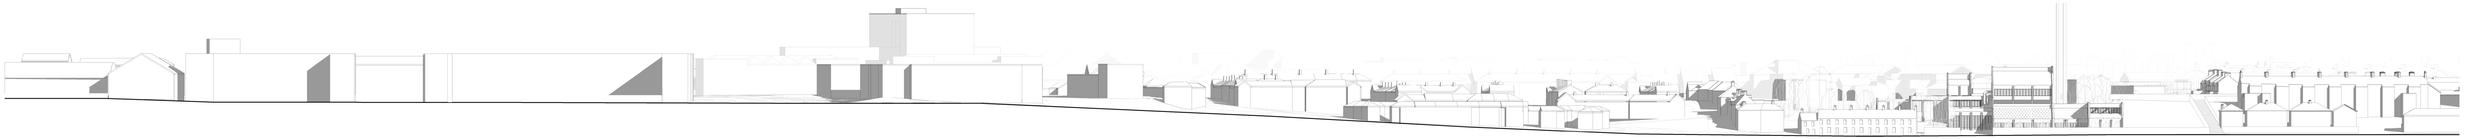

1 **EXISTING NORTH CONTEXT ELEVATION**
1 : 500

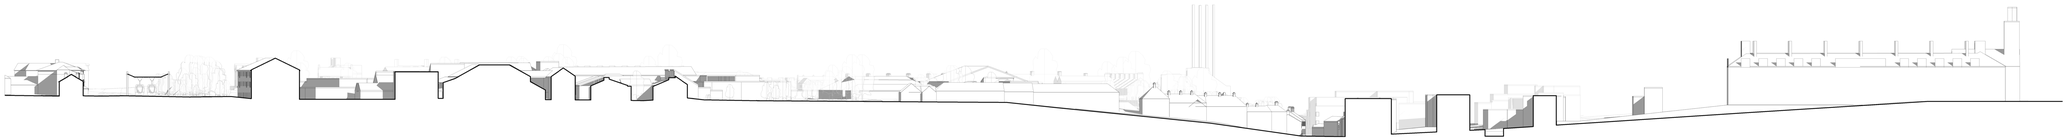

2 **EXISTING EAST CONTEXT ELEVATION**
1 : 500

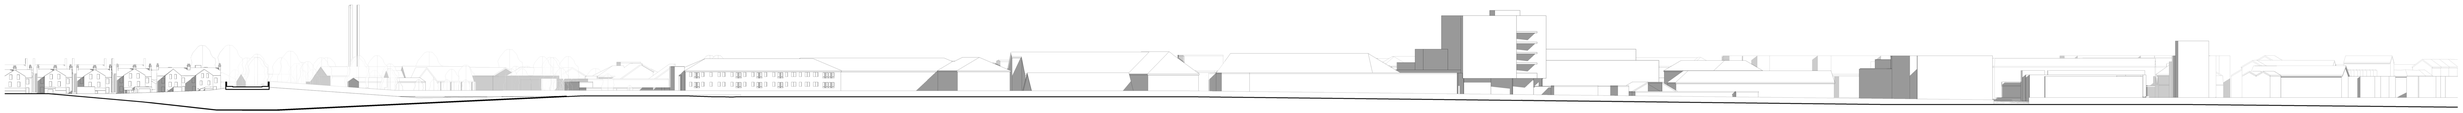

3 **EXISTING SOUTH CONTEXT ELEVATION**
1 : 500

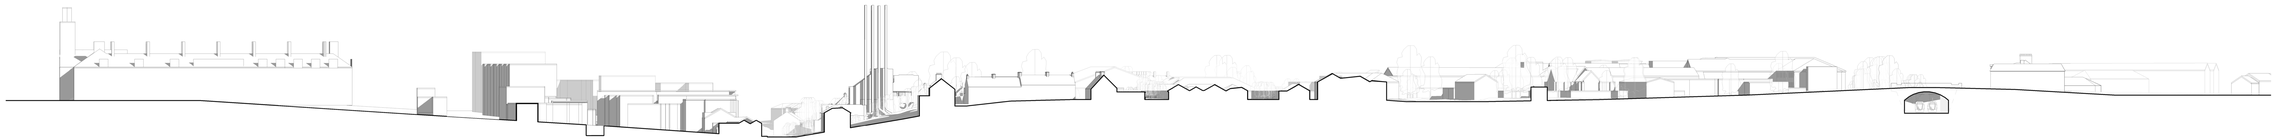

4 **EXISTING WEST CONTEXT ELEVATION**
1 : 500

REVISION	DESCRIPTION	DRAWN	CHECKED	DATE
-		BDP	DH	August 2015

0m 10m 20m 30m 40m 50m

VISUAL SCALE 1:500 @ A0+

DIMENSIONS IN MILLIMETRES
LEVELS IN METRES

KEY PLAN

CLIENT

the new children's hospital

NATIONAL PAEDIATRIC HOSPITAL DEVELOPMENT BOARD

DESIGN BUILD EQUIP

BDP.

Blackhall Green
Blackhall Pl
Dublin 7
Ireland
T +353 (1) 474 0600
E dublin@bdp.com
www.bdp.com

O'Connell Mahon Architects

9 Fitzwilliam Place
Dublin 2
Ireland
T +353 (1) 676 7408
E info@oconnellmahon.ie
www.oconnellmahon.ie

PROJECT TITLE
National Paediatric Hospital Project
new children's hospital

PROJECT NUMBER
2006304

DRAWN BY
BDP

DRAWING TITLE
EXISTING ELEVATIONS - CONTEXT

PLANNING

SCALE
1:500 @ A0 +1750

DATE
Aug 2015

DRAWING NO.
NPH-A-BDP-PL-ZZ-EX-2100

REVISION
-