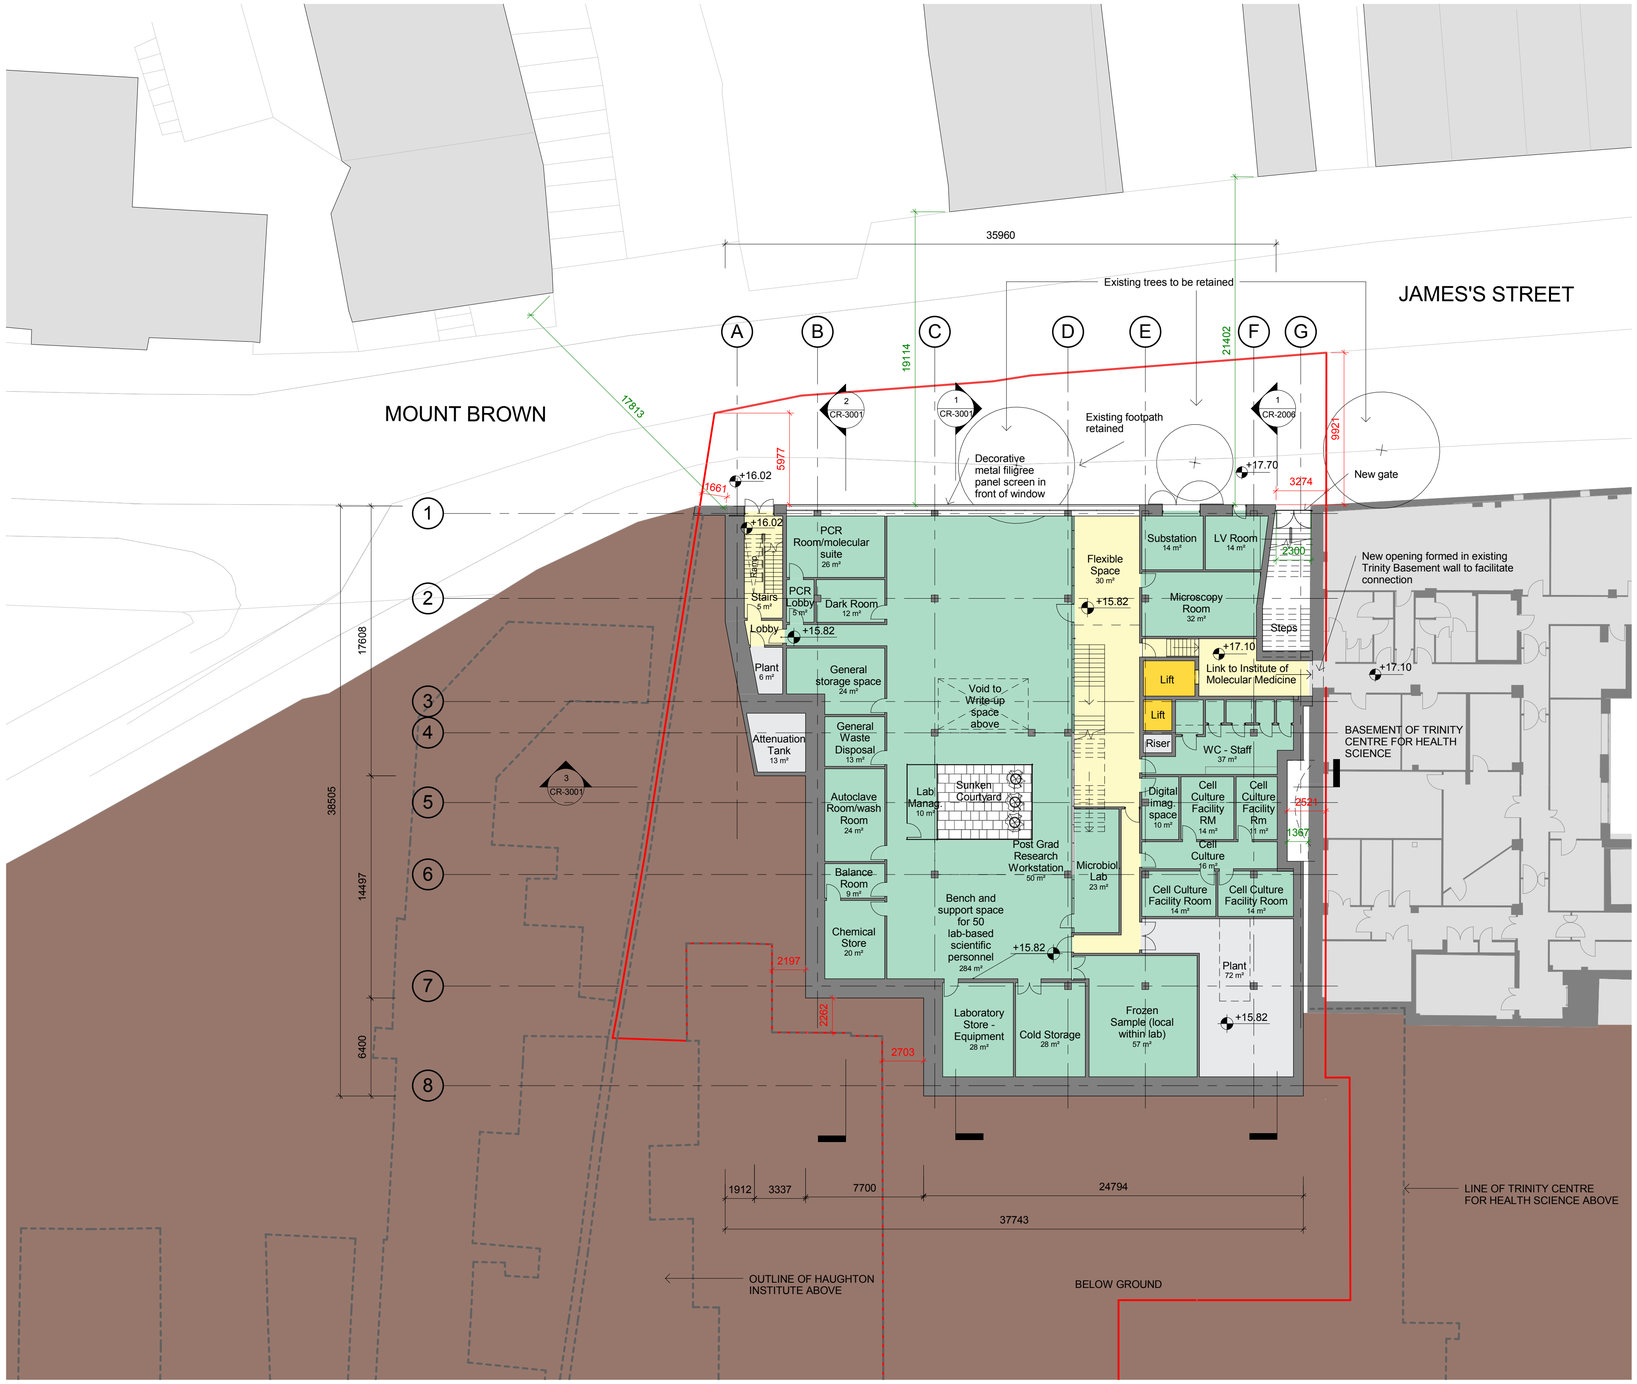

LOWER GROUND FLOOR PLAN

1 : 200

DIMENSION TO SITE BOUNDARY IN mm

DIMENSION TO ADJACENT BUILDINGS IN mm

EXISTING ADJACENT BUILDINGS

Ref: TO LANDSCAPE ARCHITECT DWG NO.CR-L-BDP-PL-00-ST-9701
FOR FURTHER DETAILS ON LANDSCAPING

REFER TO DRAWING SERIES NPH-G-MY-TS-XX-ST-1300-1321
FOR FURTHER DETAILS ON HAUGHTON INSTITUTE BUILDING (A PROTECTED STRUCTURE)

* ALL HEIGHT DIMENSIONS ARE IN mm
ALL LEVELS ARE IN m ABOVE ORDNANCE DATUM

North

0m 4m 8m 12m 16m 20m

VISUAL SCALE 1:200 @ A1

CLIENT

NCH the new children's hospital

NATIONAL PAEDIATRIC HOSPITAL DEVELOPMENT BOARD

DESIGN BUILD EQUIP

BDP. O'Connell Mahon Architects

Blackhall Green
Blackhall Pl
Dublin 7
Ireland
T +353 (1) 474 0600
E dublin@bdp.com
www.bdp.com

9 Fitzwilliam Place
Dublin 2
Ireland
T +353 (1) 676 7408
E info@oconnellmahon.ie
www.oconnellmahon.ie

PROJECT TITLE
National Paediatric Hospital Project
Children's Research & Innovation Centre

2006304 | DRAWN BY MP

DRAWING TITLE
CR Lower Ground Floor Plan

SCALE @ A1
1 : 200

DATE
Aug 2015

PLANNING

DRAWING No.
NPH-A-OCMA-DR-LG-CR-1001

REVISION