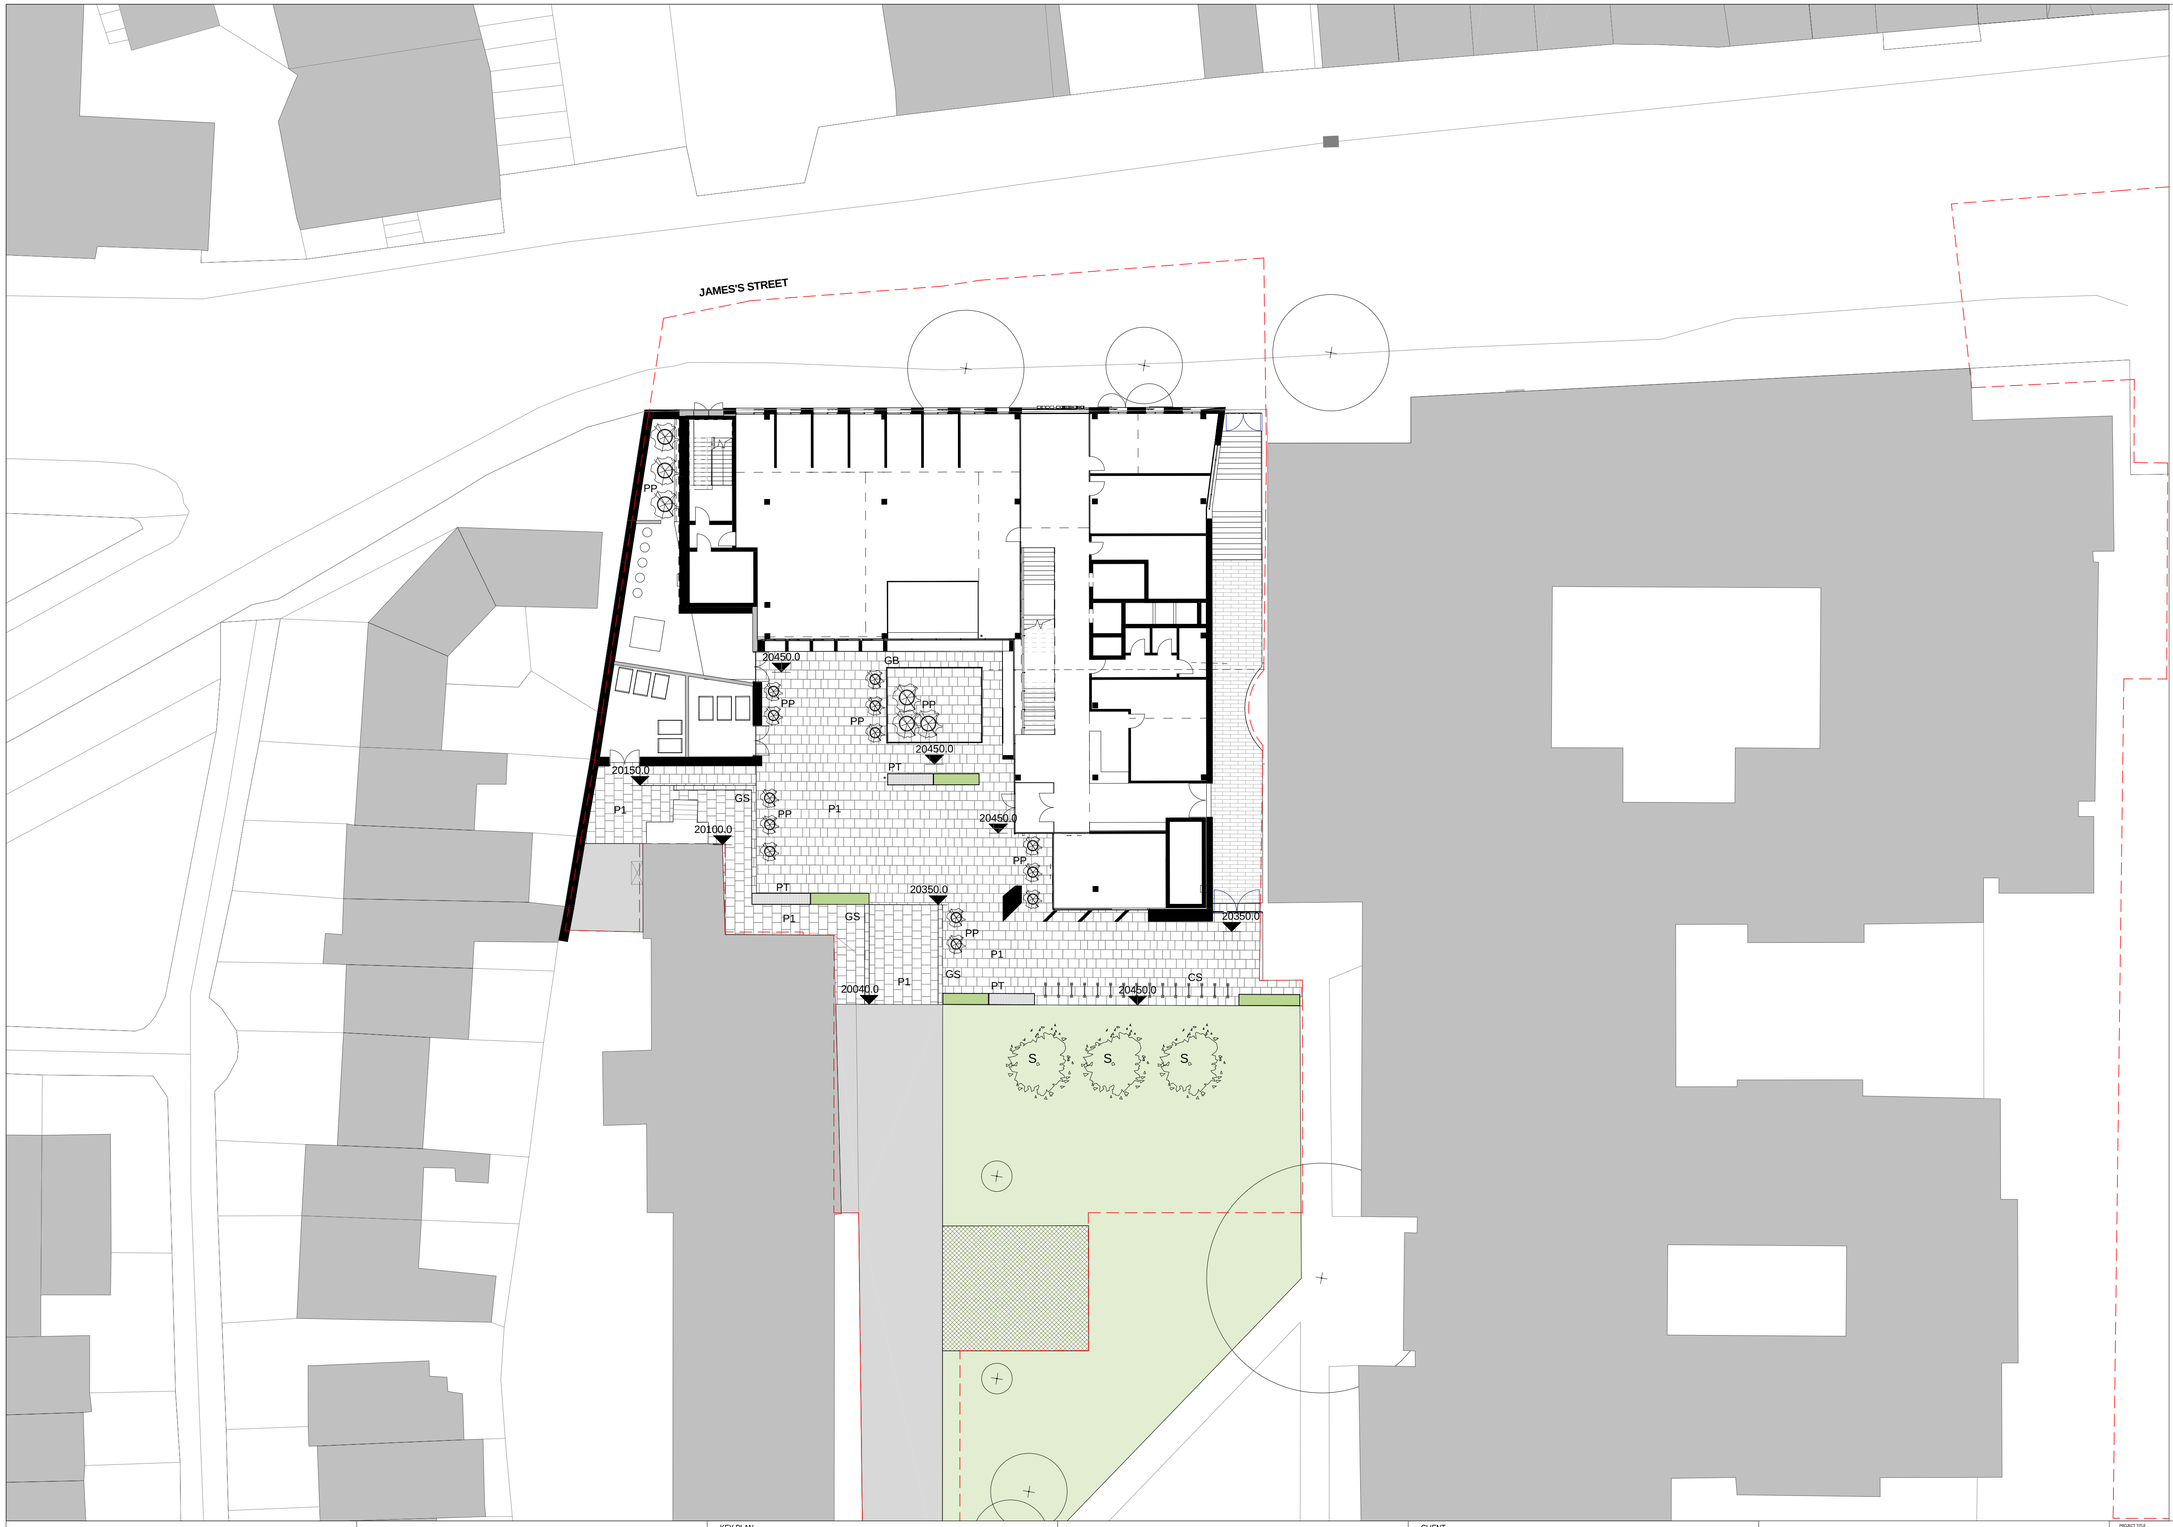

LEGEND

- PLANNING BOUNDARY
- 19500.0 — PROPOSED SPOT LEVELS
- P1 — P1 - GRANITE PAVING
- PRECAST CONCRETE
- GRASS CRETE
- EXISTING PAVING
- PT — PT - PLANTER WITH TIMBER SEAT
- CS — CYCLE RACKS
- GB — GB - BALUSTRADE
- GS — GRANITE STEPS
- PROPOSED TREES
  - L - LARGE TREES
  - M - MEDIUM TREES
  - S - SMALL TREES
  - MS - MULTI STEMMED TREES
- EXISTING TREES
- PP — MOVABLE PLANTING POT
- SHRUB/HERBACEOUS PLANTING
- LAWN

KEY PLAN

0m 4m 8m 12m 16m 20m

VISUAL SCALE 1:200 @ A1

DIMENSIONS IN MILLIMETRES
LEVELS IN METRES

North

REVISION	DESCRIPTION	DRAWN	CHECKED	DATE
-		BDP	NE	August 2015

CLIENT

the new children's hospital

NATIONAL PAEDIATRIC HOSPITAL DEVELOPMENT BOARD

DESIGN BUILD EQUIP

BDP. O'Connell Mahon Architects I

Blackhall Green
Blackhall Pl
Dublin 7
Ireland
T +353 (1) 474 0600
E dublin@bdp.com
www.bdp.com

9 Fitzwilliam Place
Dublin 2
Ireland
T +353 (1) 676 7408
E info@oconnellmahon.ie
www.oconnellmahon.ie

PROJECT TITLE
National Paediatric Hospital Project
Research Building

P2006304

DRAWING TITLE
LANDSCAPE GA PLAN
LEVEL 00

PLANNING

SCALE @ A1
1 : 200

DATE
Aug 2015

DRAWING No.
NPH-L-BDP-PL-00-CR-9701

REVISION
-